DATE	REVISION	CK.

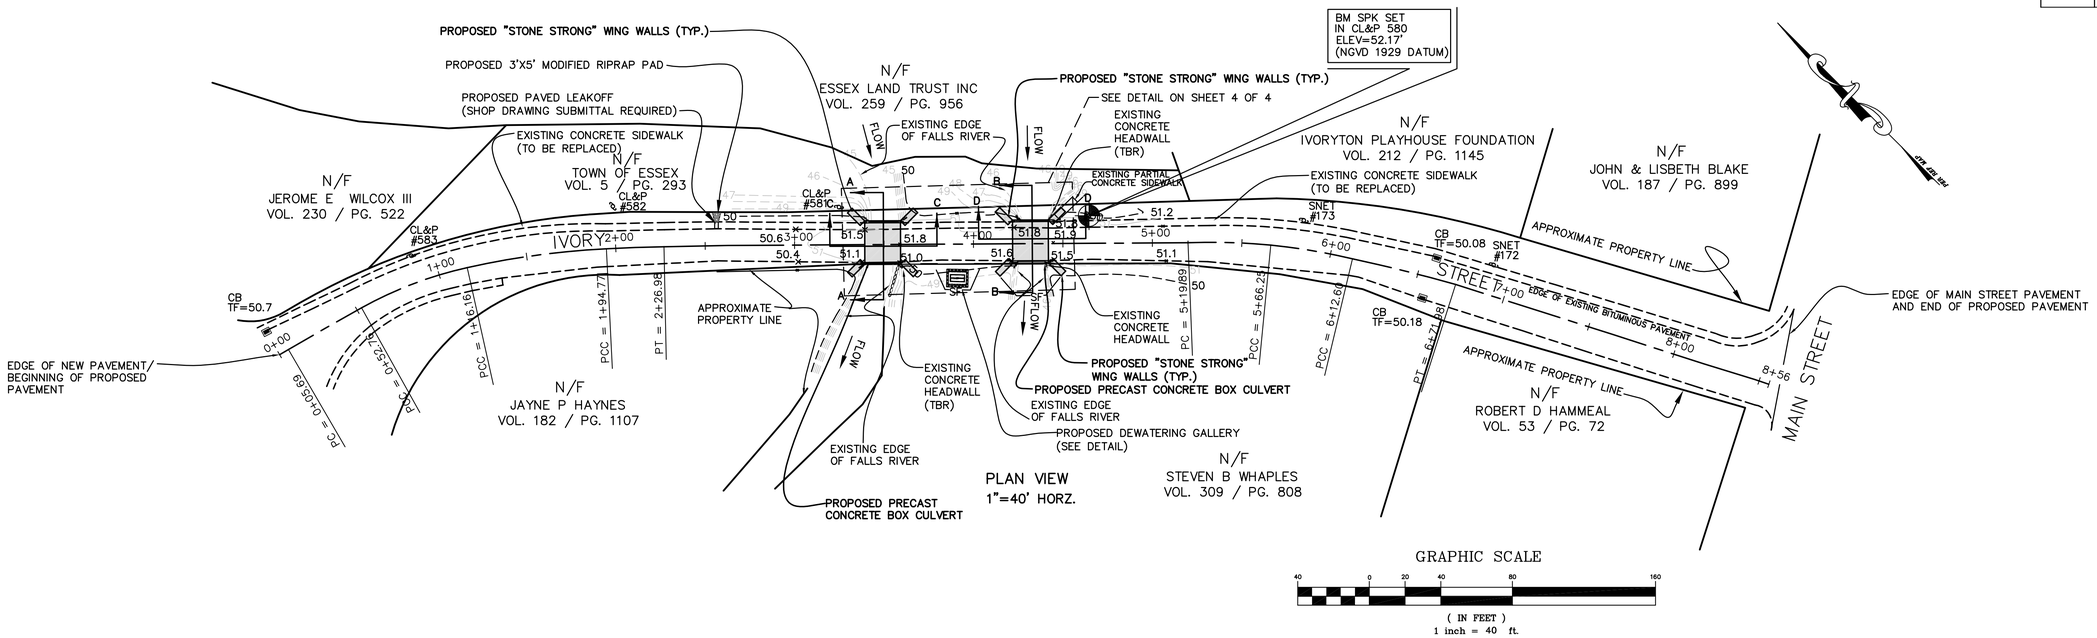

PLAN VIEW
1"=40' HORZ.

GRAPHIC SCALE
40 0 20 40 80 160
(IN FEET)
1 inch = 40 ft.

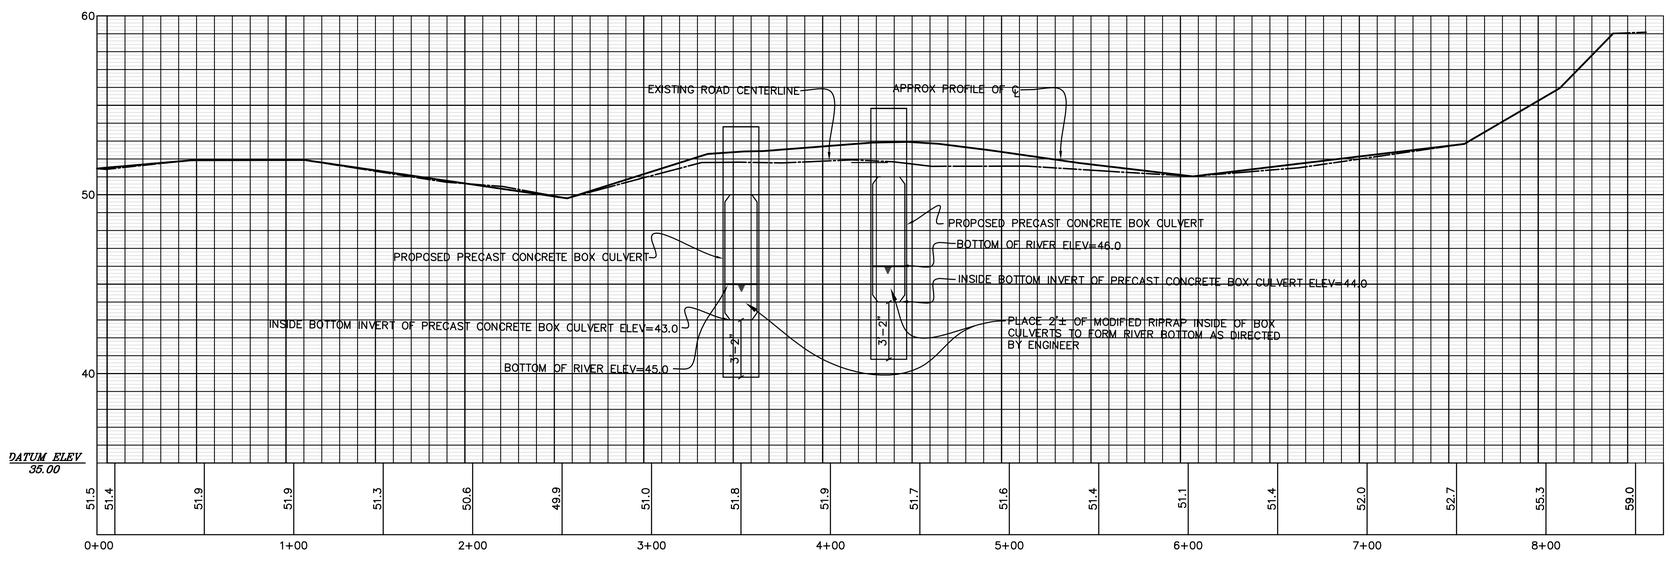

PROFILE VIEW
1"=40' HORZ.
1"= 4' VERT.

LEGEND
EXIST EXISTING
(TBR) TO BE REMOVED
50 EXISTING CONTOURS
CL&P #580 EXISTING UTILITY POLE
TEMPORARY BENCHMARK

ROBERT L. DOANE, JR.
CONN. P.E. & L.S. LIC. NO. 11463

STATE OF CONNECTICUT ROBERT L. DOANE, JR. NO. 11463 REGISTERED PROFESSIONAL ENGINEER

STATE OF CONNECTICUT ROBERT L. DOANE, JR. NO. 11463 LICENSED LAND SURVEYOR

"PLAN & PROFILE"
STATION 0+00 TO 8+56

DOANE ENGINEERING
P.O. BOX 113 CENTERBROOK, CONNECTICUT 06409 TEL:(860)767-0138
CIVIL ENGINEERING AND LAND SURVEYING

PROPOSED RECONSTRUCTION OF IVORY STREET BRIDGES, STREET AND SIDEWALK
PREPARED FOR
THE TOWN OF ESSEX
THE VILLAGE OF IVORYTON, CONNECTICUT

SCALE:	DATE:	SHEET NO.:	IDENT. NO.:
AS SHOWN	08/19/16	2 OF 4	