DATE	REVISION	CK.

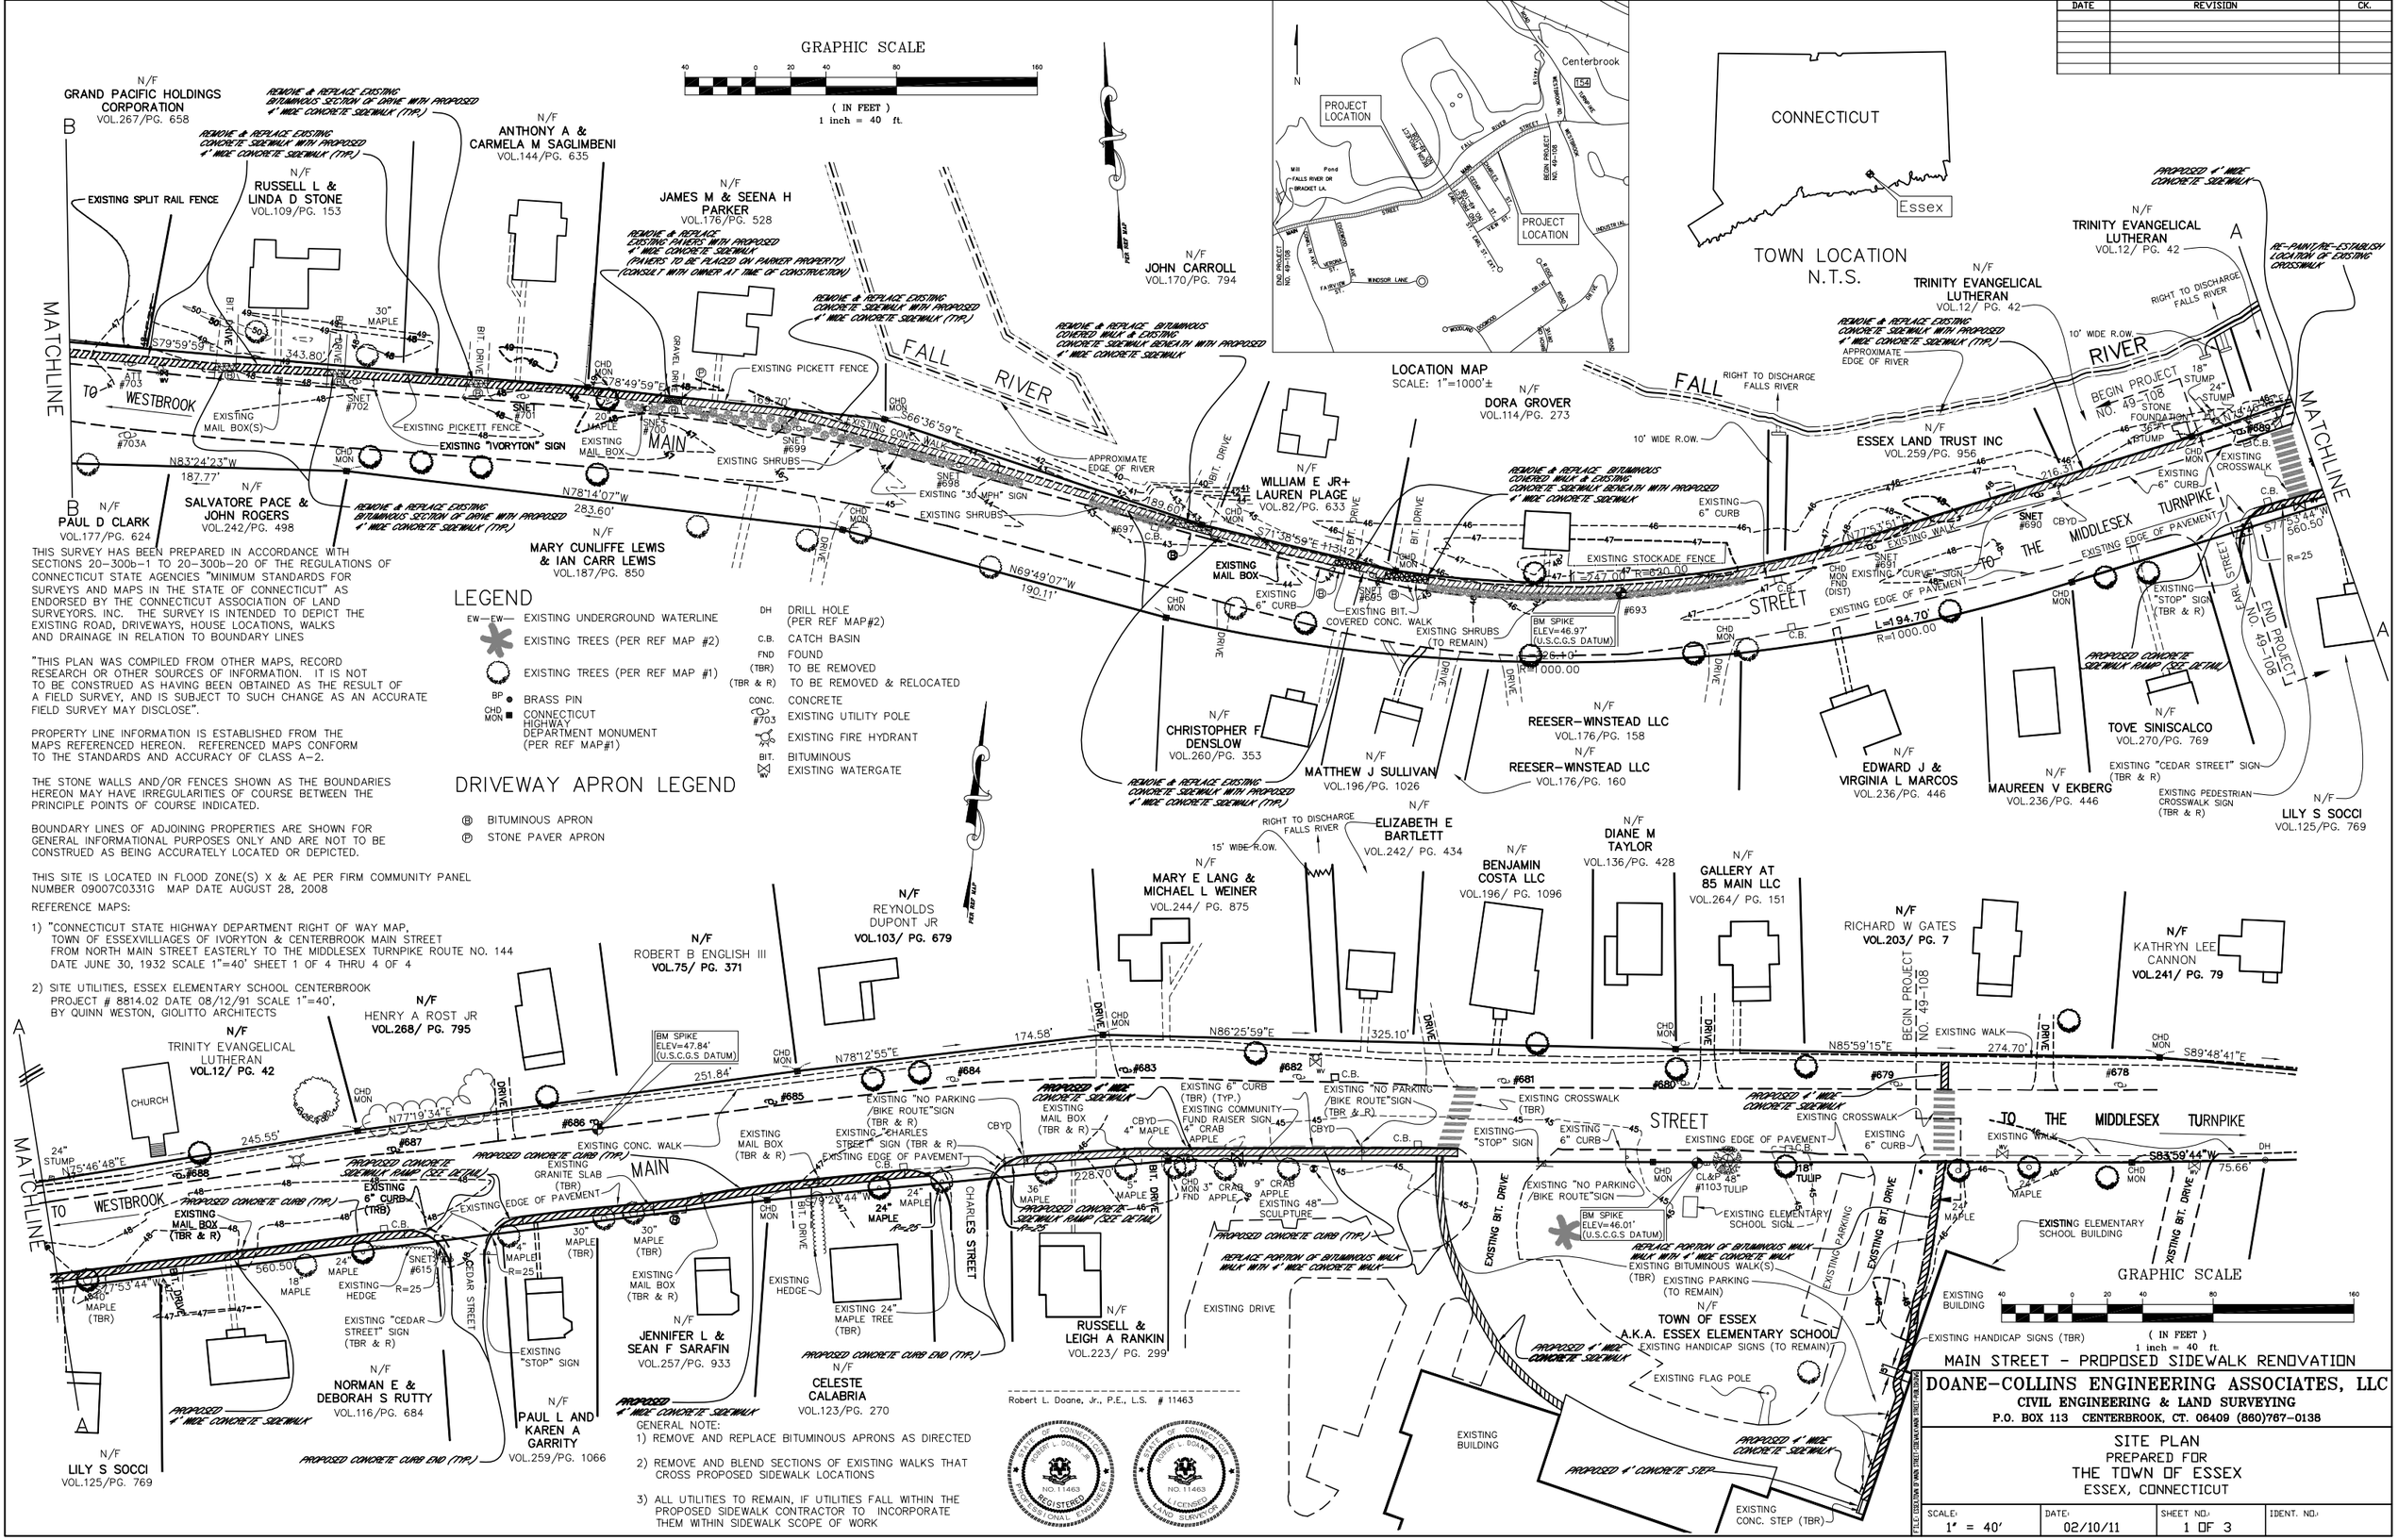
GRAPHIC SCALE
(IN FEET)
1 inch = 40 ft.
LOCATION MAP
SCALE: 1"=1000'±
PROJECT LOCATION
Centerbrook
CONNECTICUT
Essex
TOWN LOCATION
N.T.S.
MATCHLINE
TO WESTBROOK
MAIN STREET
FALL RIVER
TO THE MIDDLESEX TURNPIKE
EARL STREET
END PROJECT NO. 49-108
BEGIN PROJECT NO. 49-108
N/F GRAND PACIFIC HOLDINGS CORPORATION VOL.267/PG. 658
N/F RUSSELL L & LINDA D STONE VOL.109/PG. 153
N/F ANTHONY A & CARMELA M SAGLIMBENI VOL.144/PG. 635
N/F JAMES M & SEENA H PARKER VOL.176/PG. 528
N/F JOHN CARROLL VOL.170/PG. 794
N/F DORA GROVER VOL.114/PG. 273
N/F WILLIAM E JR+ LAUREN PLAGE VOL.82/PG. 633
N/F ESSEX LAND TRUST INC VOL.259/PG. 956
N/F TRINITY EVANGELICAL LUTHERAN VOL.12/ PG. 42
N/F PAUL D CLARK VOL.177/PG. 624
N/F SALVATORE PACE & JOHN ROGERS VOL.242/PG. 498
N/F MARY CUNLIFFE LEWIS & IAN CARR LEWIS VOL.187/PG. 850
N/F CHRISTOPHER F DENSLOW VOL.260/PG. 353
N/F MATTHEW J SULLIVAN VOL.196/PG. 1026
N/F REESER-WINSTEAD LLC VOL.176/PG. 158
N/F REESER-WINSTEAD LLC VOL.176/PG. 160
N/F EDWARD J & VIRGINIA L MARCOS VOL.236/PG. 446
N/F MAUREEN V EKBERG VOL.236/PG. 446
N/F TOVE SINISCALCO VOL.270/PG. 769
N/F LILY S SOCCI VOL.125/PG. 769
N/F ELIZABETH E BARTLETT VOL.242/ PG. 434
N/F MARY E LANG & MICHAEL L WEINER VOL.244/ PG. 875
N/F BENJAMIN COSTA LLC VOL.196/ PG. 1096
N/F DIANE M TAYLOR VOL.136/PG. 428
N/F GALLERY AT 85 MAIN LLC VOL.264/ PG. 151
N/F REYNOLDS DUPONT JR VOL.103/ PG. 679
N/F ROBERT B ENGLISH III VOL.75/ PG. 371
N/F HENRY A ROST JR VOL.268/ PG. 795
N/F TRINITY EVANGELICAL LUTHERAN VOL.12/ PG. 42
N/F RICHARD W GATES VOL.203/ PG. 7
N/F KATHRYN LEE CANNON VOL.241/ PG. 79
N/F JENNIFER L & SEAN F SARAFIN VOL.257/PG. 933
N/F CELESTE CALABRIA VOL.123/PG. 270
N/F RUSSELL & LEIGH A RANKIN VOL.223/ PG. 299
N/F NORMAN E & DEBORAH S RUTTY VOL.116/PG. 684
N/F PAUL L AND KAREN A GARRITY VOL.259/PG. 1066
N/F LILY S SOCCI VOL.125/PG. 769
N/F TOWN OF ESSEX A.K.A. ESSEX ELEMENTARY SCHOOL
EXISTING BUILDING
EXISTING DRIVE
EXISTING CONC. STEP (TBR)
PROPOSED 4' CONCRETE STEP
PROPOSED 4' WIDE CONCRETE SIDEWALK
PROPOSED CONCRETE CURB (TYP.)
PROPOSED CONCRETE CURB END (TYP.)
PROPOSED CONCRETE SIDEWALK RAMP (SEE DETAIL)
EXISTING SPLIT RAIL FENCE
EXISTING PICKETT FENCE
EXISTING "IVORYTON" SIGN
EXISTING MAIL BOX(S)
EXISTING SHRUBS
EXISTING "30 MPH" SIGN
EXISTING STOCKADE FENCE
EXISTING CONC. WALK
EXISTING 6" CURB
EXISTING CROSSWALK
EXISTING "STOP" SIGN
EXISTING "CURVE" SIGN
EXISTING "CEDAR STREET" SIGN (TBR & R)
EXISTING "STOP" SIGN (TBR & R)
EXISTING PEDESTRIAN CROSSWALK SIGN (TBR & R)
EXISTING ELEMENTARY SCHOOL SIGN
EXISTING ELEMENTARY SCHOOL BUILDING
EXISTING HANDICAP SIGNS (TBR)
EXISTING HANDICAP SIGNS (TO REMAIN)
EXISTING FLAG POLE
EXISTING BITUMINOUS WALK(S) (TBR)
EXISTING PARKING (TO REMAIN)
EXISTING "NO PARKING /BIKE ROUTE"SIGN (TBR & R)
EXISTING COMMUNITY FUND RAISER SIGN
EXISTING "CHARLES STREET" SIGN (TBR & R)
EXISTING EDGE OF PAVEMENT
EXISTING GRANITE SLAB (TBR)
EXISTING 6" CURB (TRB)
EXISTING MAIL BOX (TBR & R)
EXISTING HEDGE
EXISTING 24" MAPLE TREE (TBR)
EXISTING 48" SCULPTURE
EXISTING BIT. COVERED CONC. WALK
EXISTING SHRUBS (TO REMAIN)
EXISTING 3" CRAB APPLE
EXISTING 9" CRAB APPLE
EXISTING 4" CRAB APPLE
EXISTING 36" MAPLE
EXISTING 24" MAPLE (TBR)
EXISTING 30" MAPLE (TBR)
EXISTING 18" MAPLE
EXISTING 24" MAPLE
EXISTING 30" MAPLE
EXISTING 5" MAPLE
EXISTING 22" MAPLE
EXISTING 24" MAPLE
EXISTING 18" TULIP
EXISTING 24" MAPLE
EXISTING 30" MAPLE
EXISTING 24" MAPLE
EXISTING 18" MAPLE
EXISTING 24" MAPLE
EXISTING 24" MAPLE
EXISTING 24" MAPLE
EXISTING 24" MAPLE
EXISTING 24" MAPLE
EXISTING 30" MAPLE
EXISTING 30" MAPLE
EXISTING 30