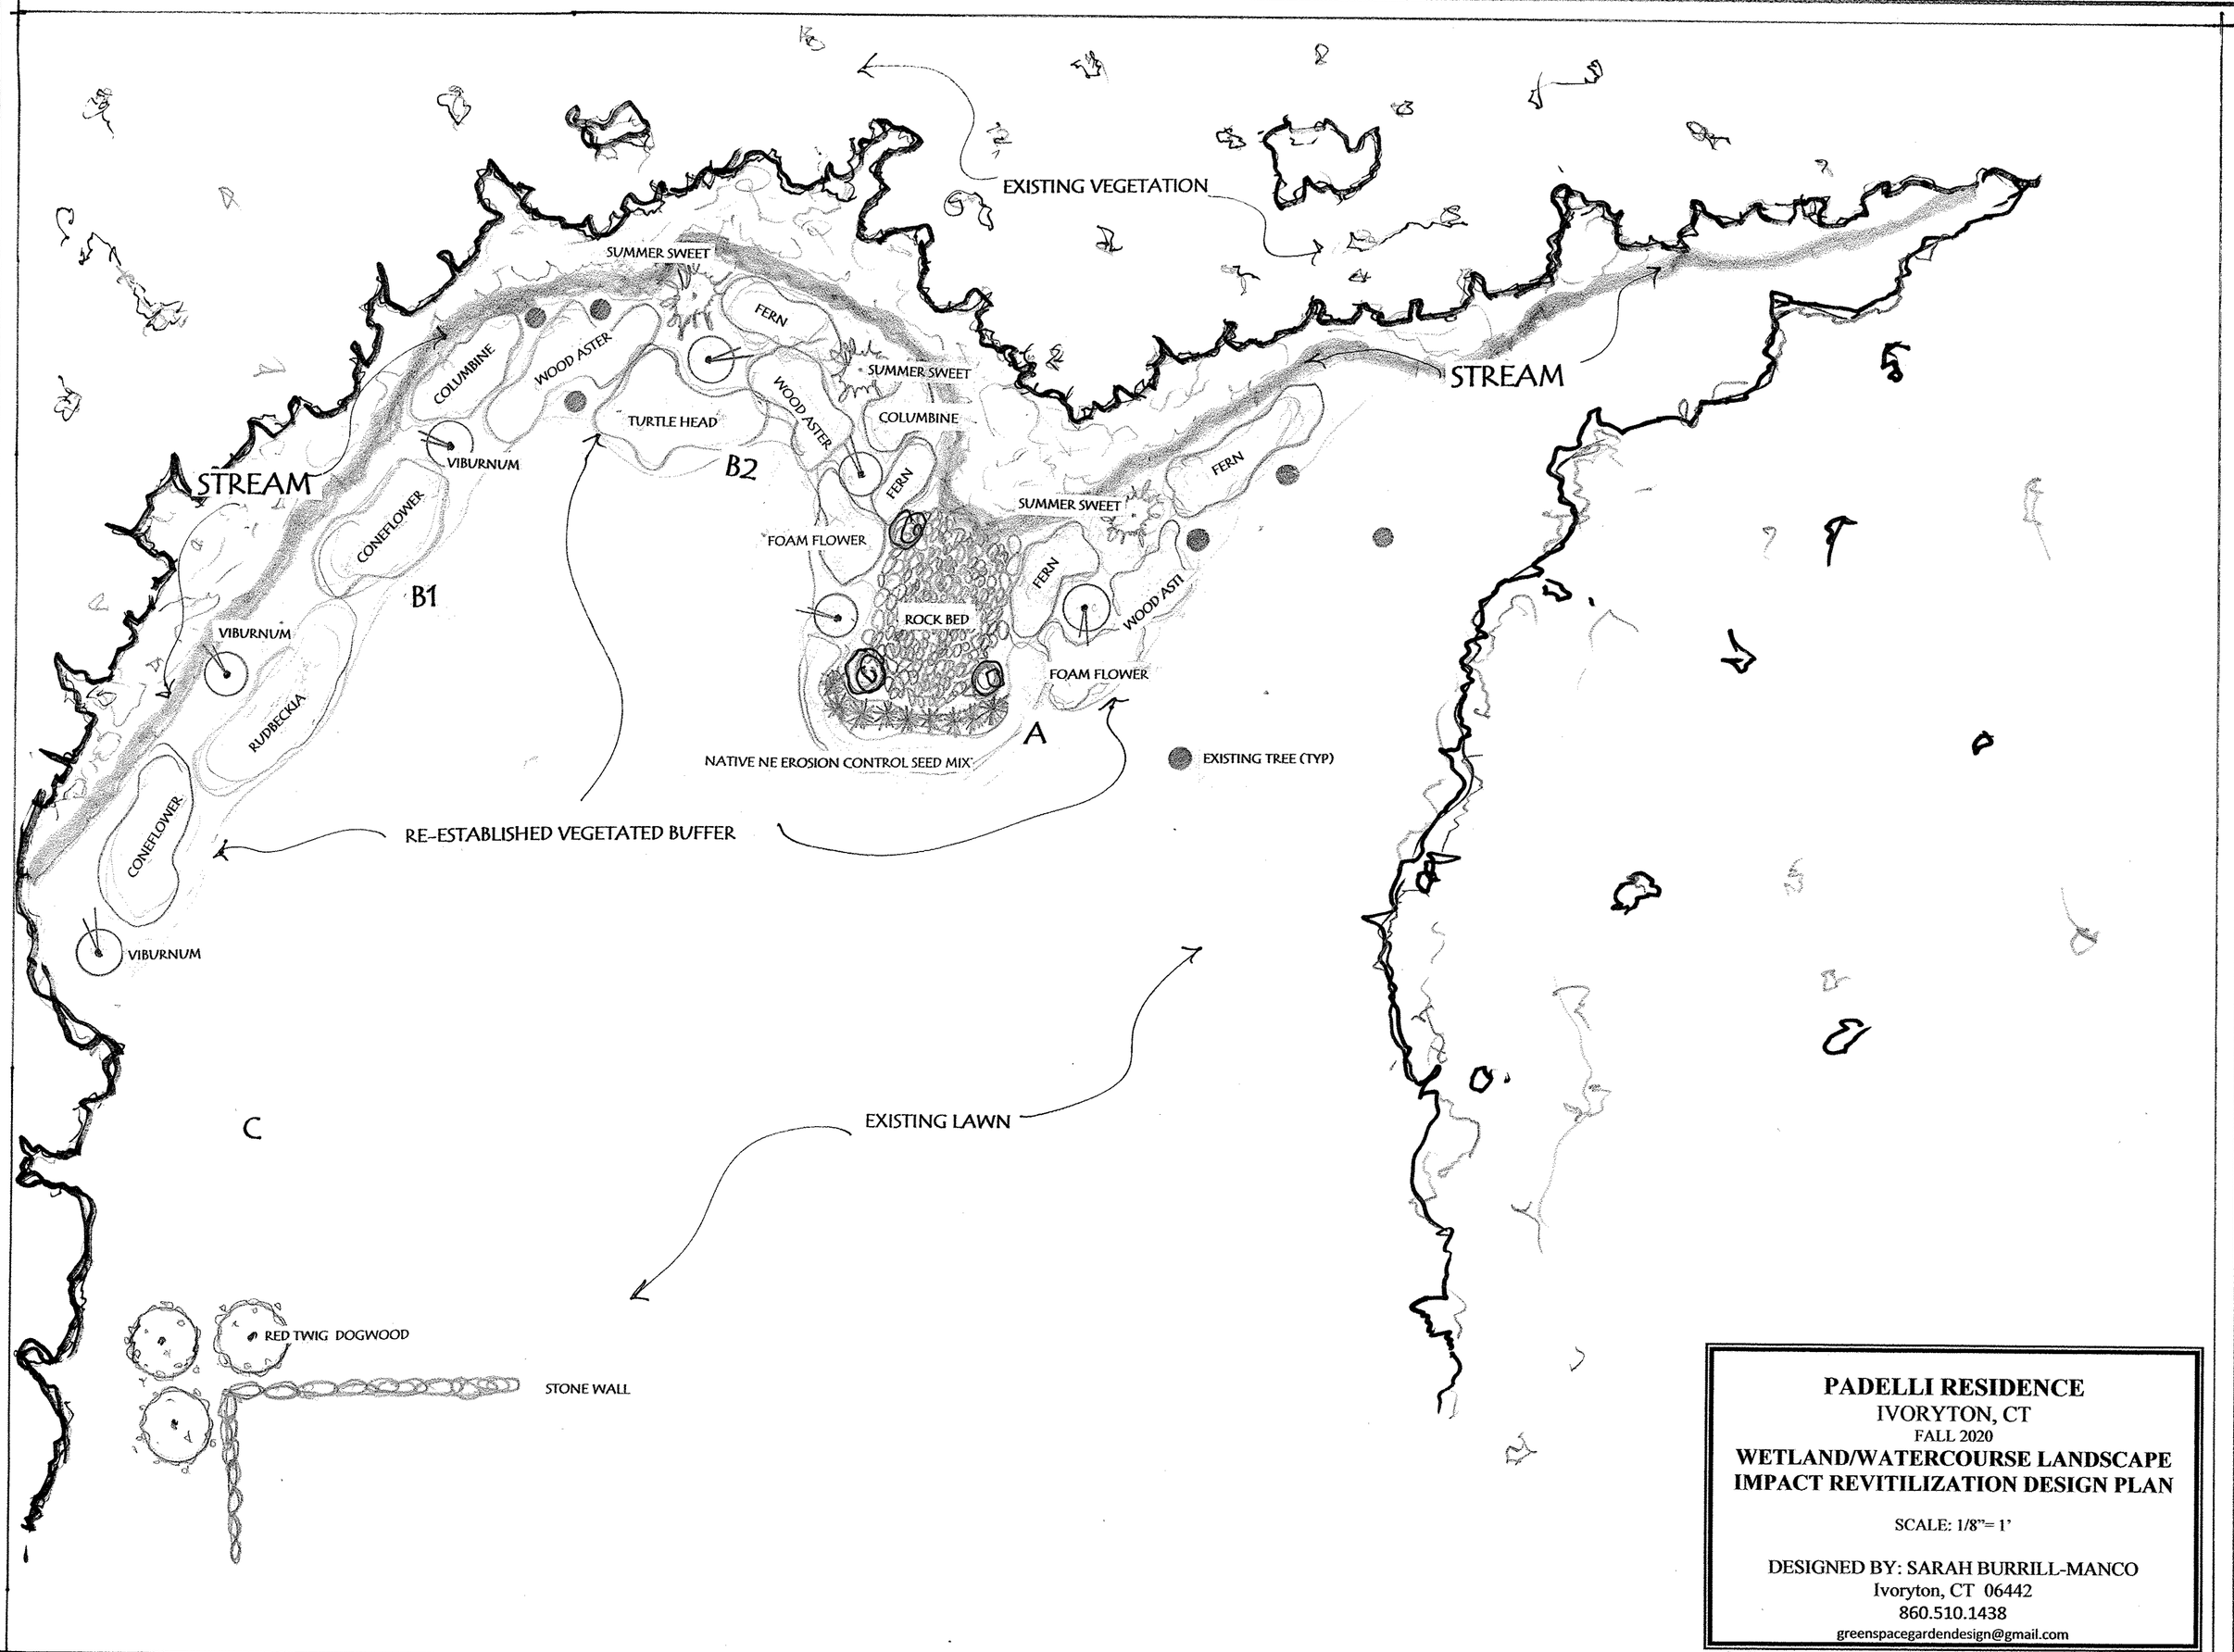

PADELLI RESIDENCE
IVORYTON, CT
FALL 2020
WETLAND/WATERCOURSE LANDSCAPE IMPACT REVITILIZATION DESIGN PLAN

SCALE: 1/8"= 1'

DESIGNED BY: SARAH BURRILL-MANCO
Ivoryton, CT 06442
860.510.1438
greenspacegardendesign@gmail.com