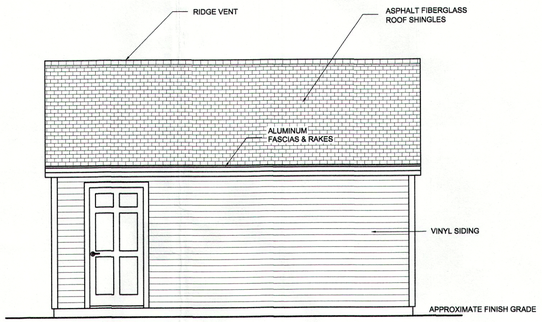

RIGHT SIDE ELEVATION
Scale: 1/4" = 1'-0"

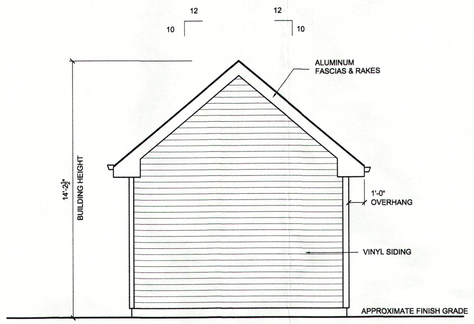

REAR ELEVATION
Scale: 1/4" = 1'-0"

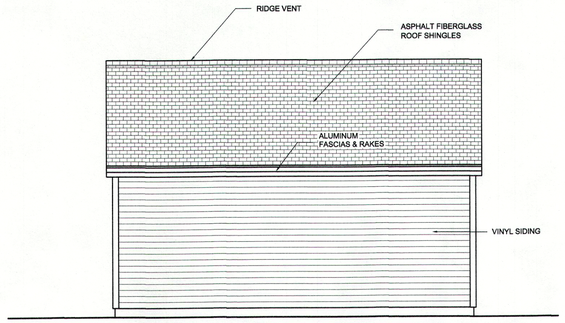

LEFT SIDE ELEVATION
Scale: 1/4" = 1'-0"

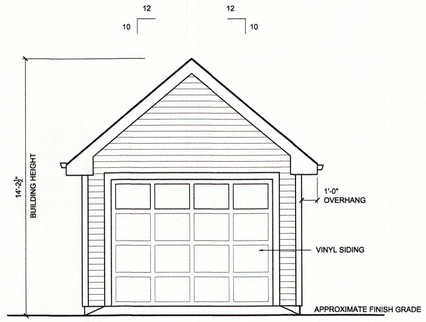

FRONT ELEVATION
Scale: 1/4" = 1'-0"

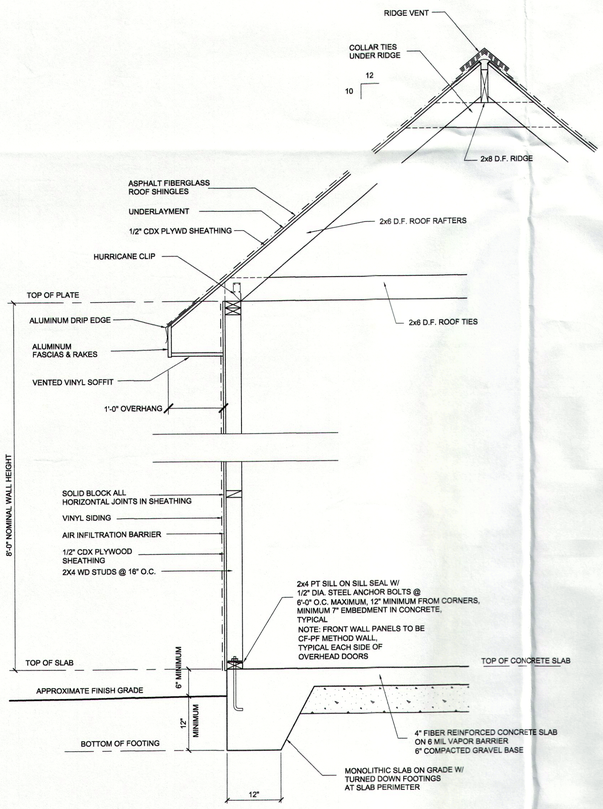

TYPICAL WALL SECTION
SCALE: 3/4" = 1'-0"

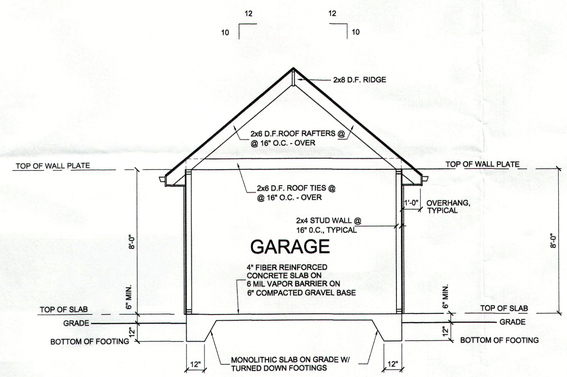

BUILDING SECTION
Scale: 1/4" = 1'-0"

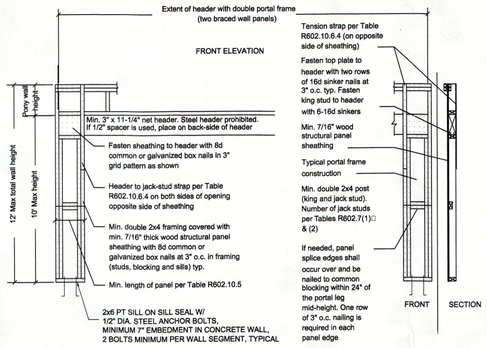

DETAIL 1
CS-PF METHOD CONSTRUCTION DETAILS
NOTE TO SCALE

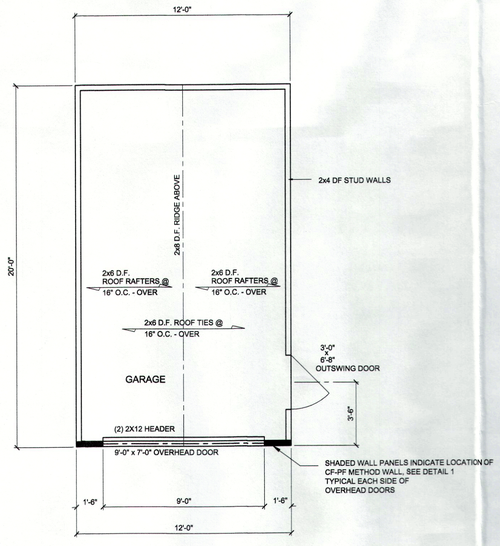

FLOOR PLAN
Scale: 1/4" = 1'-0"

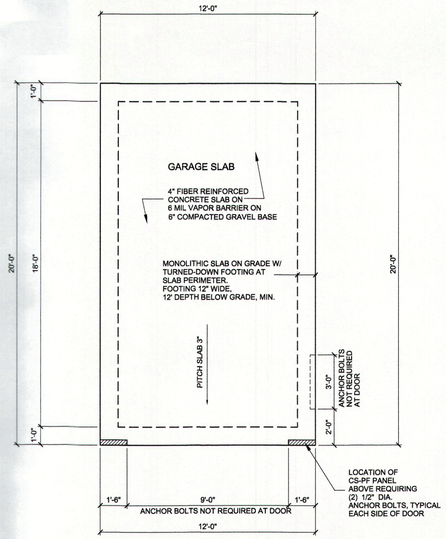

FOUNDATION PLAN
Scale: 1/4" = 1'-0"

RECEIVED 8/23/23

GENERAL NOTES:

1. CONTRACTOR SHALL VERIFY ALL DIMENSIONS IN FIELD. REPORT VARIANCES TO ARCHITECT.
2. DIMENSIONS ARE TO FACE OF FRAMING UNLESS OTHERWISE NOTED.
3. LOCATIONS AND ELEVATIONS OF UNDERGROUND UTILITIES ARE UNKNOWN AND SHOULD BE FIELD VERIFIED BY CONTRACTOR PRIOR TO CONSTRUCTION.
4. ALL METAL CONNECTORS AND FASTENERS EXPOSED TO WEATHER TO BE CORROSION RESISTANT. FASTENERS IN PRESSURE TREATED LUMBER TO BE CORROSION RESISTANT.

PROPOSED GARAGE FOR
SINGLE FAMILY RESIDENCE
147 MAIN STREET
IVORYTON, CONNECTICUT

SCALE: AS-NOTED	RON D'AURELIO, ARCHITECT 89 SASSACUS DRIVE MILFORD, CT 06460 (203) 306-6757	A1
DATE: 8/13/23		
JOB #: 2315G		

RECEIVED
9/25/23

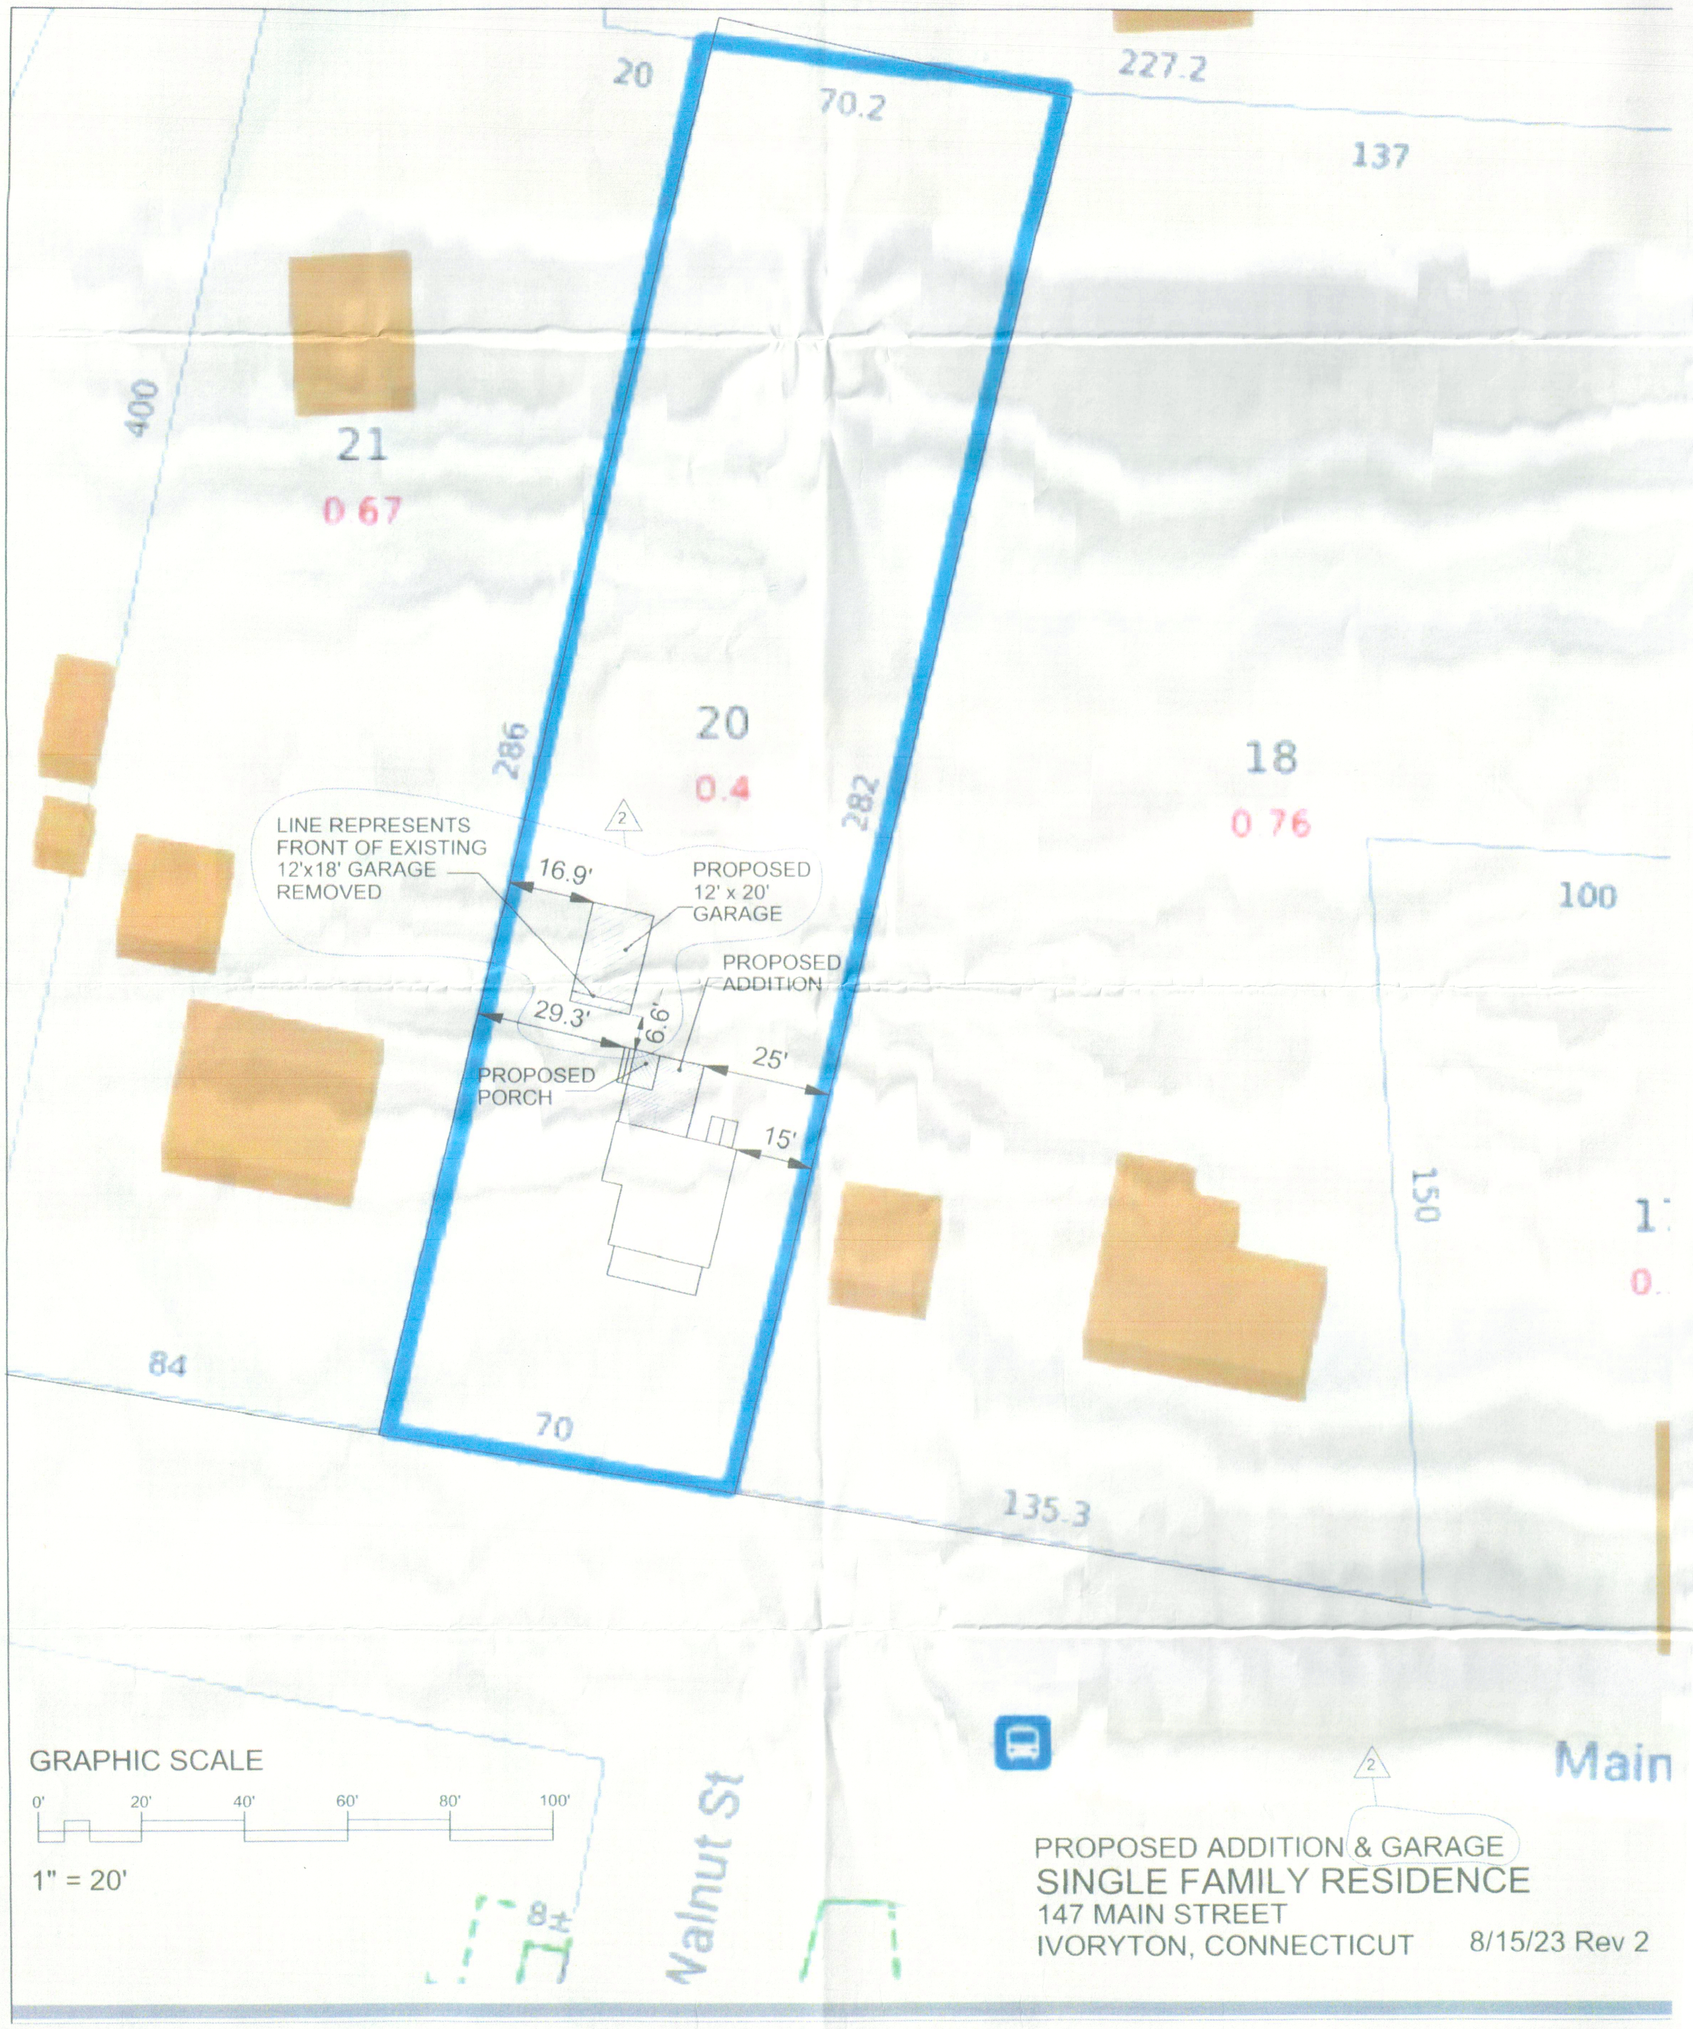

PROPOSED ADDITION & GARAGE
SINGLE FAMILY RESIDENCE
147 MAIN STREET
IVORYTON, CONNECTICUT 8/15/23 Rev 2